


# EXHIBIT 3

# CENTRAL STATES UNDERWATER CONTRACTING, INC.

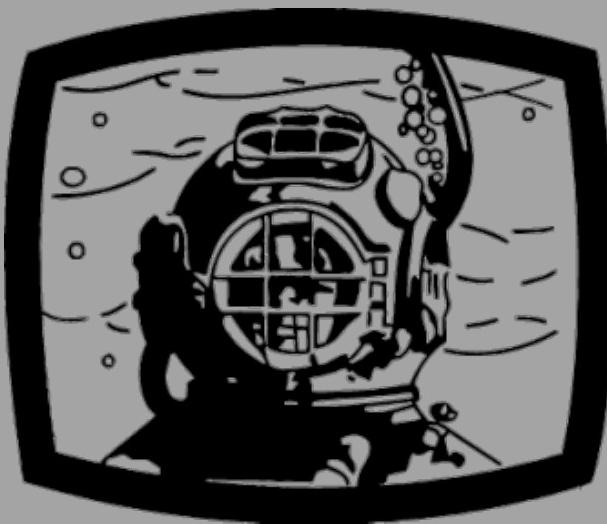

**22103 FM 2100 RD  
Crosby, Texas 77532  
P. 281.324.9700 | F. 281.324.5342**

***SINCE 1975***

**[www.csugulfcoast.com](http://www.csugulfcoast.com)**

**Prepared by Central States Underwater Contracting, Inc.**

**Depth of Cover Survey and Inspection**

**For**

**Bridger Pipeline**



**Yellowstone River  
12" Line  
Dawson County, MT**

**SCOPE OF SERVICES:  
Depth of Cover Underwater Pipeline Crossing Survey and Inspection**

**DATE OF INSPECTION:  
April 18, 2012**

## Depth of Cover Survey and Inspection

### SUMMARY SHEET

Date: 04/18/2012

Company Name: Bridger Pipeline

Name of Body of Water: Yellowstone River

Crossing/ NAD 83/ Meters
LATITUDE: 47.032617
LONGITUDE: -104.771558
ELEVATION: 2082 ft.

#### PIPELINE DESIGNATION:

Nominal Line Size(s): 12" Line

Line Number:

#### LOCATION:

County: Dawson

City: Glendive

State: MT

St/Route No. for Access: Hwy 94

Name and Location of Nearest Boat Ramp: Hand Launched Small Vessel

Distance from Ramp to Crossing: N/A

#### SURVEY INFORMATION:

Survey Crew Chief Name: Chris French

Principle Diver's Name: Tyler Ayers

Company Inspector Name: Gary Quinn

Current Velocity: 3 Knot(s)

Direction: East

Width of Waterway: 503'

Bottom Composition: Sand & Rock

Bank Condition: Both Banks have Erosion due to Flooding

Maximum Water Depth at Time of Survey: 15'

RTK Base Location: Centerline North Bank

Benchmark Locations: BM #1 Pipeline Marker North Bank

Locator Connection: Test Lead Station on North Bank

Minimum Depth of Cover at time of Survey: 7.9'

#### SURVEY FINDINGS:

Pipeline Marker Signs Found	No _____	Yes <u>X</u> _____
Exposed Pipe Found	No <u>X</u> _____	Yes _____
Coating Damage	No <u>X</u> _____	Yes _____
Pipe Damage	No <u>X</u> _____	Yes _____
Debris on or Near Pipeline	No <u>X</u> _____	Yes _____



US\_RFA000031

**Yellowstone River, Bridger Pipeline  
12" Line, Dawson County, MT**

**April 18, 2012**

North Bank  
Looking  
Upstream



North Bank  
Looking  
Downstream



North Bank  
Looking to  
South Bank



**US\_RFA000032**

PLOT DATE: 21-Jun-12 DRAWING NAME: Yellow Stone River 12" Line APR 18-12.dwg


**YELLOWSTONE RIVER**

SCALE: 1"=50' HORIZ.

B.M. #1 &  
P/L MARKER

0+00

A

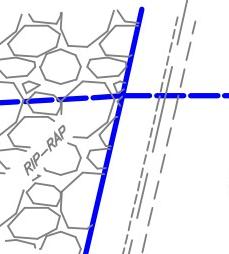


CHANNEL

ROUTE OF 12" LINE



FLOW

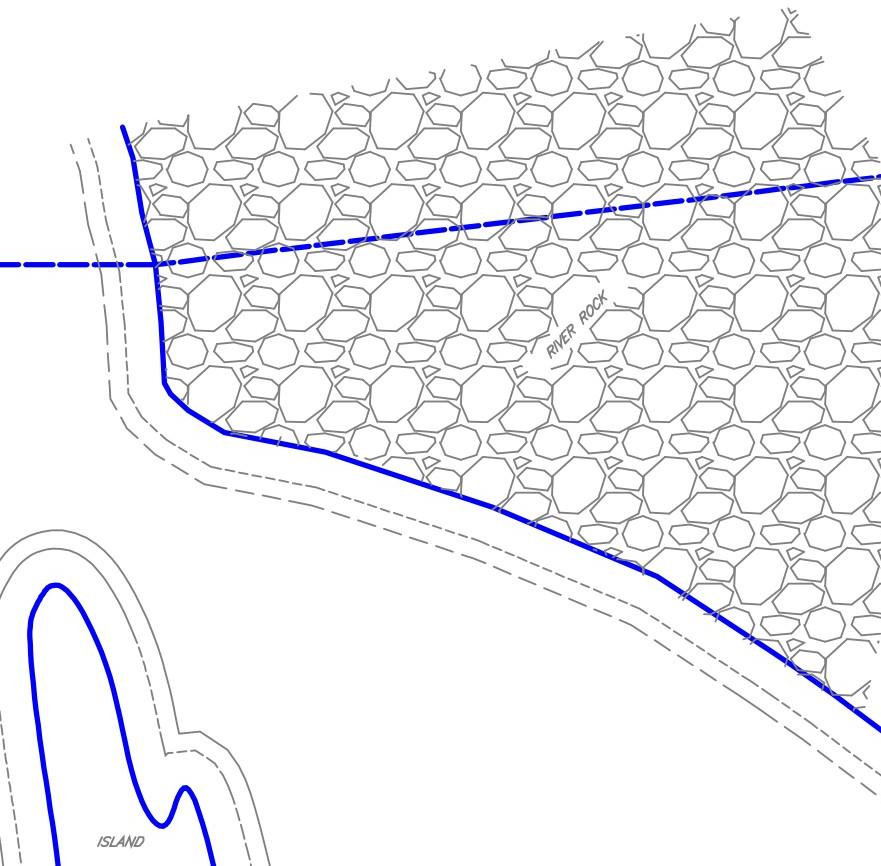


CENTRAL STATES  
UNDERWATER  
CONTRACTING, INC.  
P.O. Box 2375 Huffman, TX  
281-324-9700  
WWW.CSUDIVING.COM

DATE: 24 May 2012	APPROVED BY:
DRAWN BY: M.Y.B.	DRAWING NO: 1 OF 1

BRIDGER  
YELLOWSTONE RIVER  
DAWSON COUNTY, MT  
12" LINE

**PROFILE 12" LINE**

SCALE: 1"=50' HORIZ.  
1"=10' VERT.

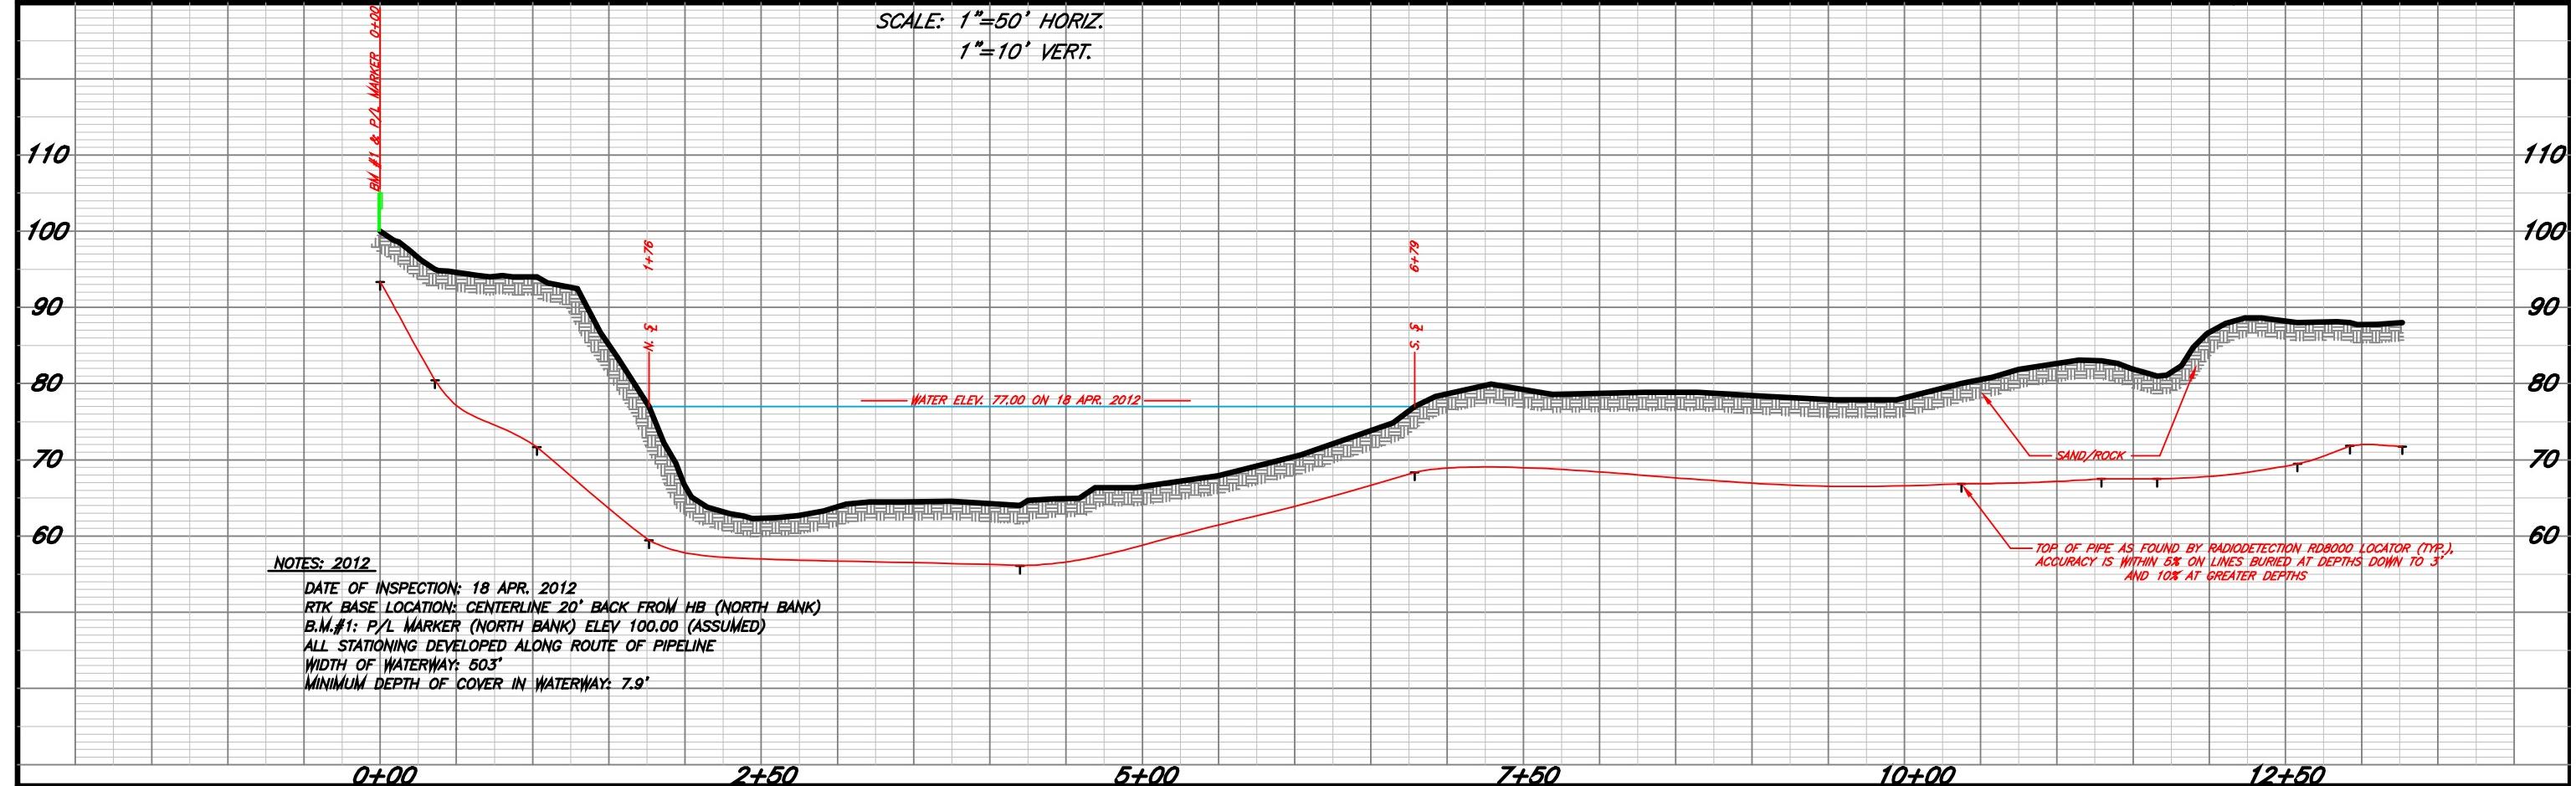

US\_RFA000033